A747-500-81-41-0-2-107

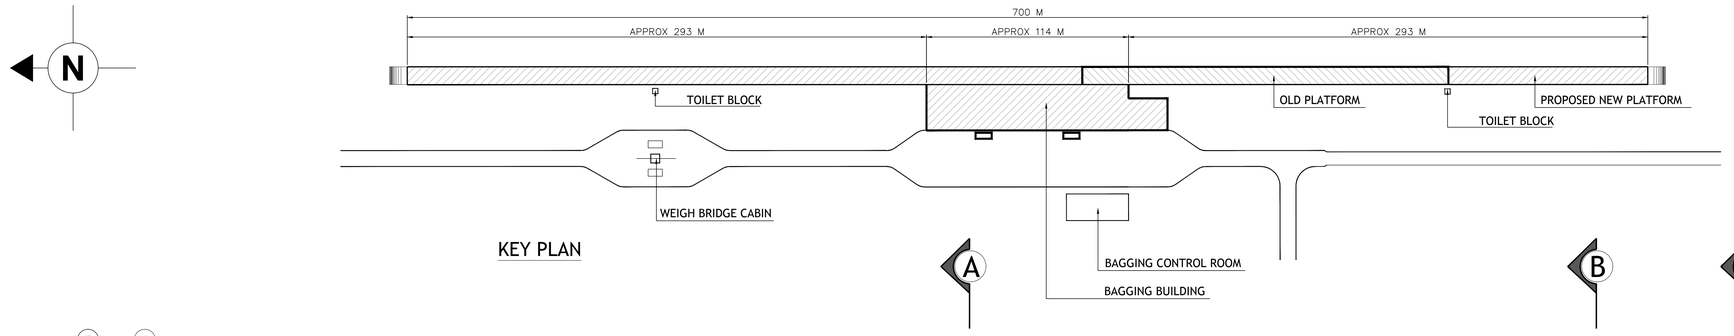

KEY PLAN

REF. DWG. NO.	REFERENCE DRAWING TITLE
A747-500-81-41-0-2-108	FIRST & SECOND LEVEL
A747-500-81-41-0-2-109	THIRD & FOURTH LEVEL
A747-500-81-41-0-2-110	FIFTH TO TENTH LEVEL
A747-500-81-41-0-2-111	ELEVATIONS & SECTIONS
A747-500-81-41-0-2-112	ELEVATIONS & SECTIONS
A747-500-81-41-0-2-113	SECTIONS & DOOR WINDOW PROFILE

NOTES :-

1. ALL DIMENSIONS ARE IN MILLIMETERS.
2. FOR EXACT LOCATION/LEVELS REFER GEN CIVIL AREA DRG. / PLOT PLAN.
3. DRAWING IS NOT TO BE SCALED FOR ANY MISSING DIMENSION.
4. LOCATION / ORIENTATION / CO-ORDINATION SHALL BE AS/GEN. CIVIL PLOT PLAN.
5. LEVEL 100.00 INDICATE HIGHEST PAVED POINT (H.P.P.) AS MARKED.
6. FOR FLASHING DETAIL REFER EIL STD. NO. 7-75-009.
7. GIRD NO. ARE MARKED AS/ STRUCTURE LAYOUT.
8. LEVELS, CUTOUTS, SIZES, HEIGHTS SHALL BE AS PER APPROVED GA LAYOUT OF BAGGING BUILDING.
9. FOR ALL OPENING FOR OF CUTOUTS SHELL BE AS/MED LAYOUT /VENDER DRG. NECESSARY COORDINATION SHALL BE DONE AT SITE BY ENGINEERS IN CHARGE.

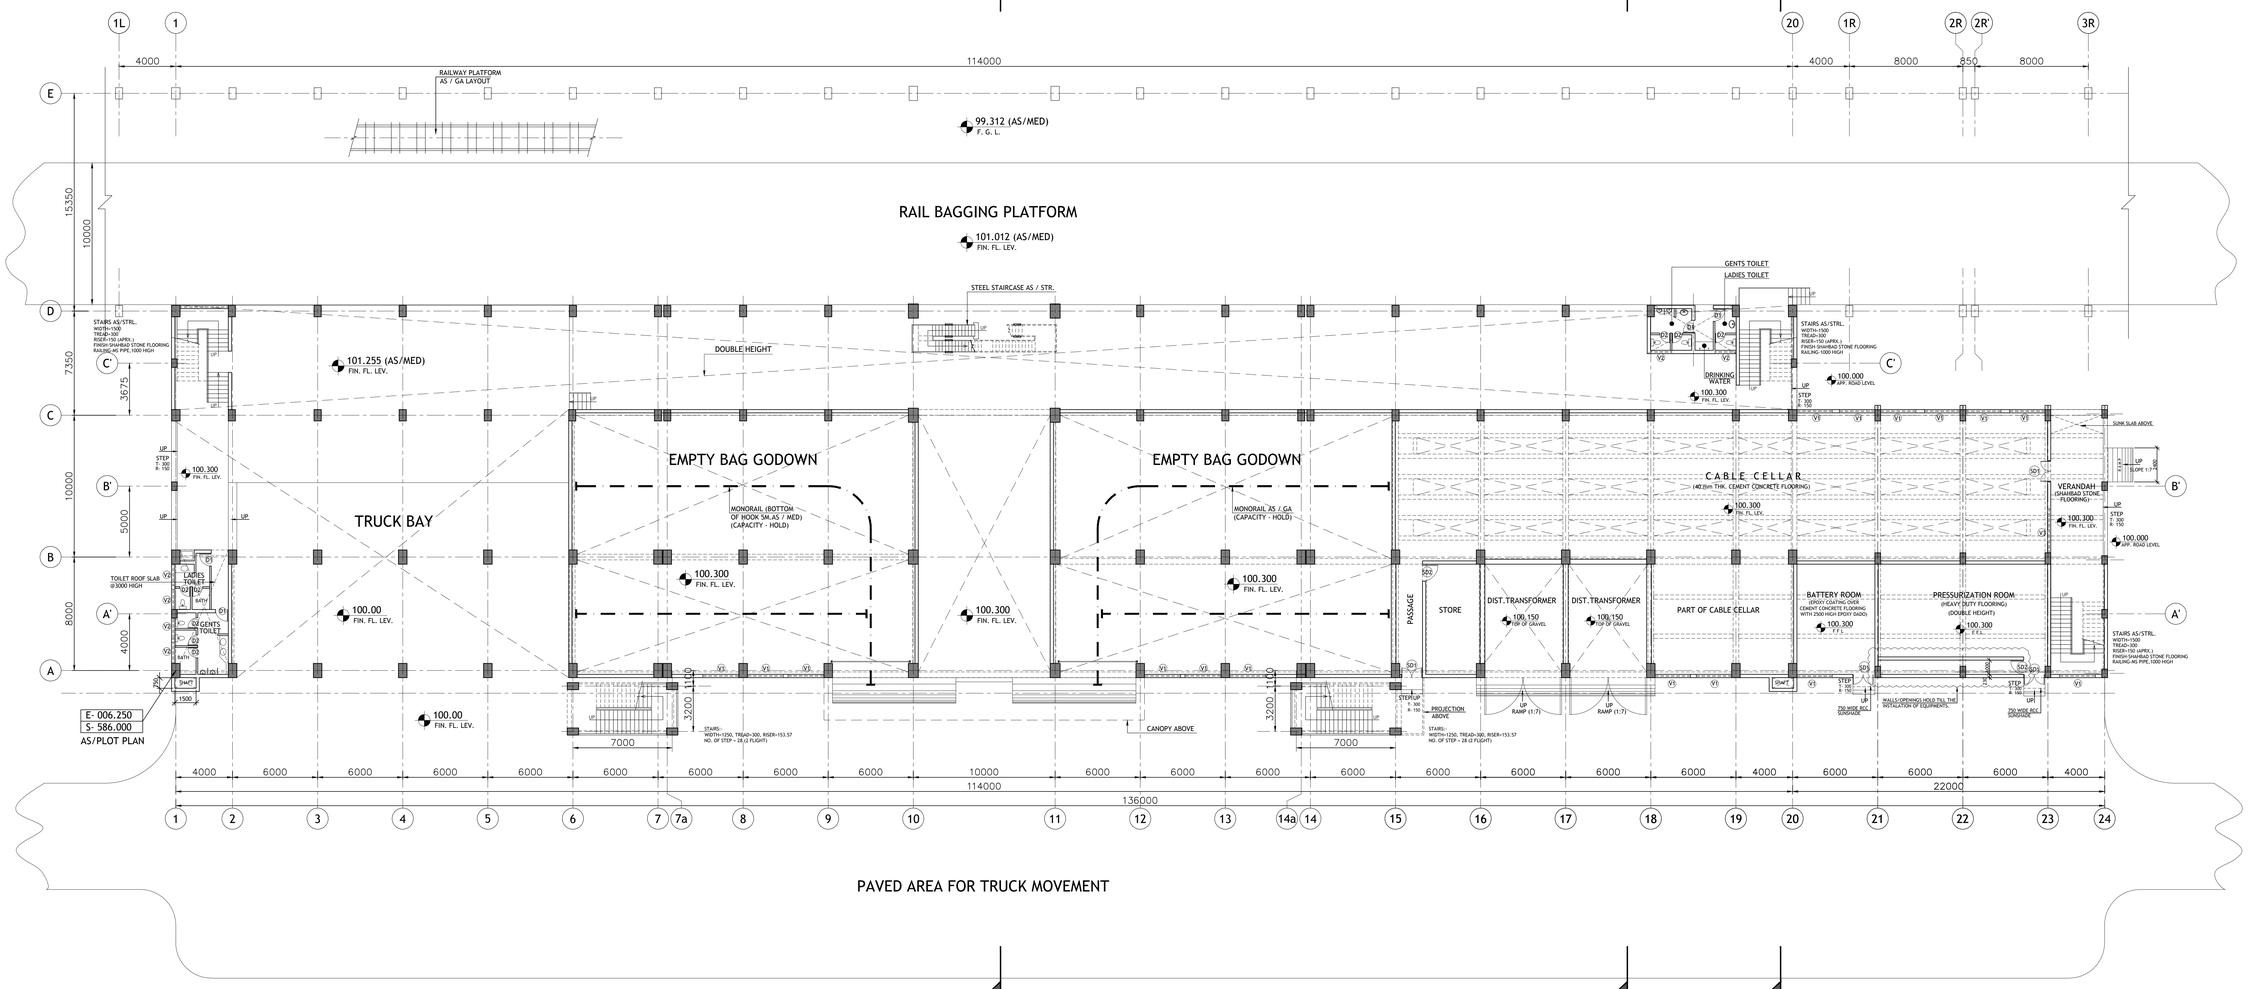

GROUND LEVEL @ 100.00

REV	DATE	REVISIONS	BY	CHKD	APPD	PEMPC
0	23.02.17	ISSUED FOR CONSTRUCTION	NG	AM	SD	
C	06.02.17	ISSUED FOR ENGINEERING	NG	AM	SD	
B	31.08.16	ISSUED FOR TENDER	NG	AM	SD	
A	09.08.16	ISSUED FOR COMMENTS	NG	AM	SD	

इंजीनियर्स इंडिया लिमिटेड (भारत सरकार का उपक्रम) ENGINEERS INDIA LIMITED (A Govt. of India Undertaking)

RAMAGUNDAM FERTILIZERS & CHEMICALS LTD.
(A JOINT VENTURE BY NFL , EIL & FCIL)

रामगुंडम फर्टिलाइजर्स एंड केमिकल्स का पुनरुत्थान
रामागुंडम, तेलंगाना

REVIVAL OF RAMAGUNDAM FERTILIZER COMPLEX
RAMAGUNDAM , TELANGANA

BAGGING BUILDING & RAILWAY PLATFORM / SHED
GROUND LEVEL

SCALE	JOB NO.	UNIT	DIVN.	DEPT.	DWG. NO.	REV.
1:150	A 7 4 4 7	5 0 0	8	1 4 1	0 2 1 0 7	0

प्रस्तुत आरेख एवं इसमें दिखाए विवरण इंजीनियर्स इंडिया लिमिटेड की संपत्ति है, वे बस उधार दिए गए हैं और उपयोगकर्ता ने यह अपने व्यक्तिगत विकास हेतु ही उन्हें उधार लिया है कि न तो उन्हें पुनः मुद्रित किया जाएगा, न नकल की जाएगी, न उधार दिए जाएंगे, न प्रकाशित किए जाएंगे और यह प्रयोग उधार देने वाले द्वारा उपयोगकर्ता को लिखित रूप में दी गई सहमति से होगा ।

The drawing, design and details given on this format are the property of ENGINEERS INDIA LIMITED. They are merely loaned on the borrower's express agreement that they will not be reproduced, copied, exhibited or used, except in the limited way permitted by a written consent given by the lender to the borrower for the intended use.

3-1641-0500 REV.2 A0-1189 x 841